DRAWINGS AND SPECIFICATIONS ARE PROPERTY OF S.F. SCOTT MANUFACTURING. THIS DRAWING MAY NOT BE REPRODUCED IN WHOLE OR IN PART WITHOUT THE PRIOR WRITTEN CONSENT OF THE ENGINEERING DEPARTMENT

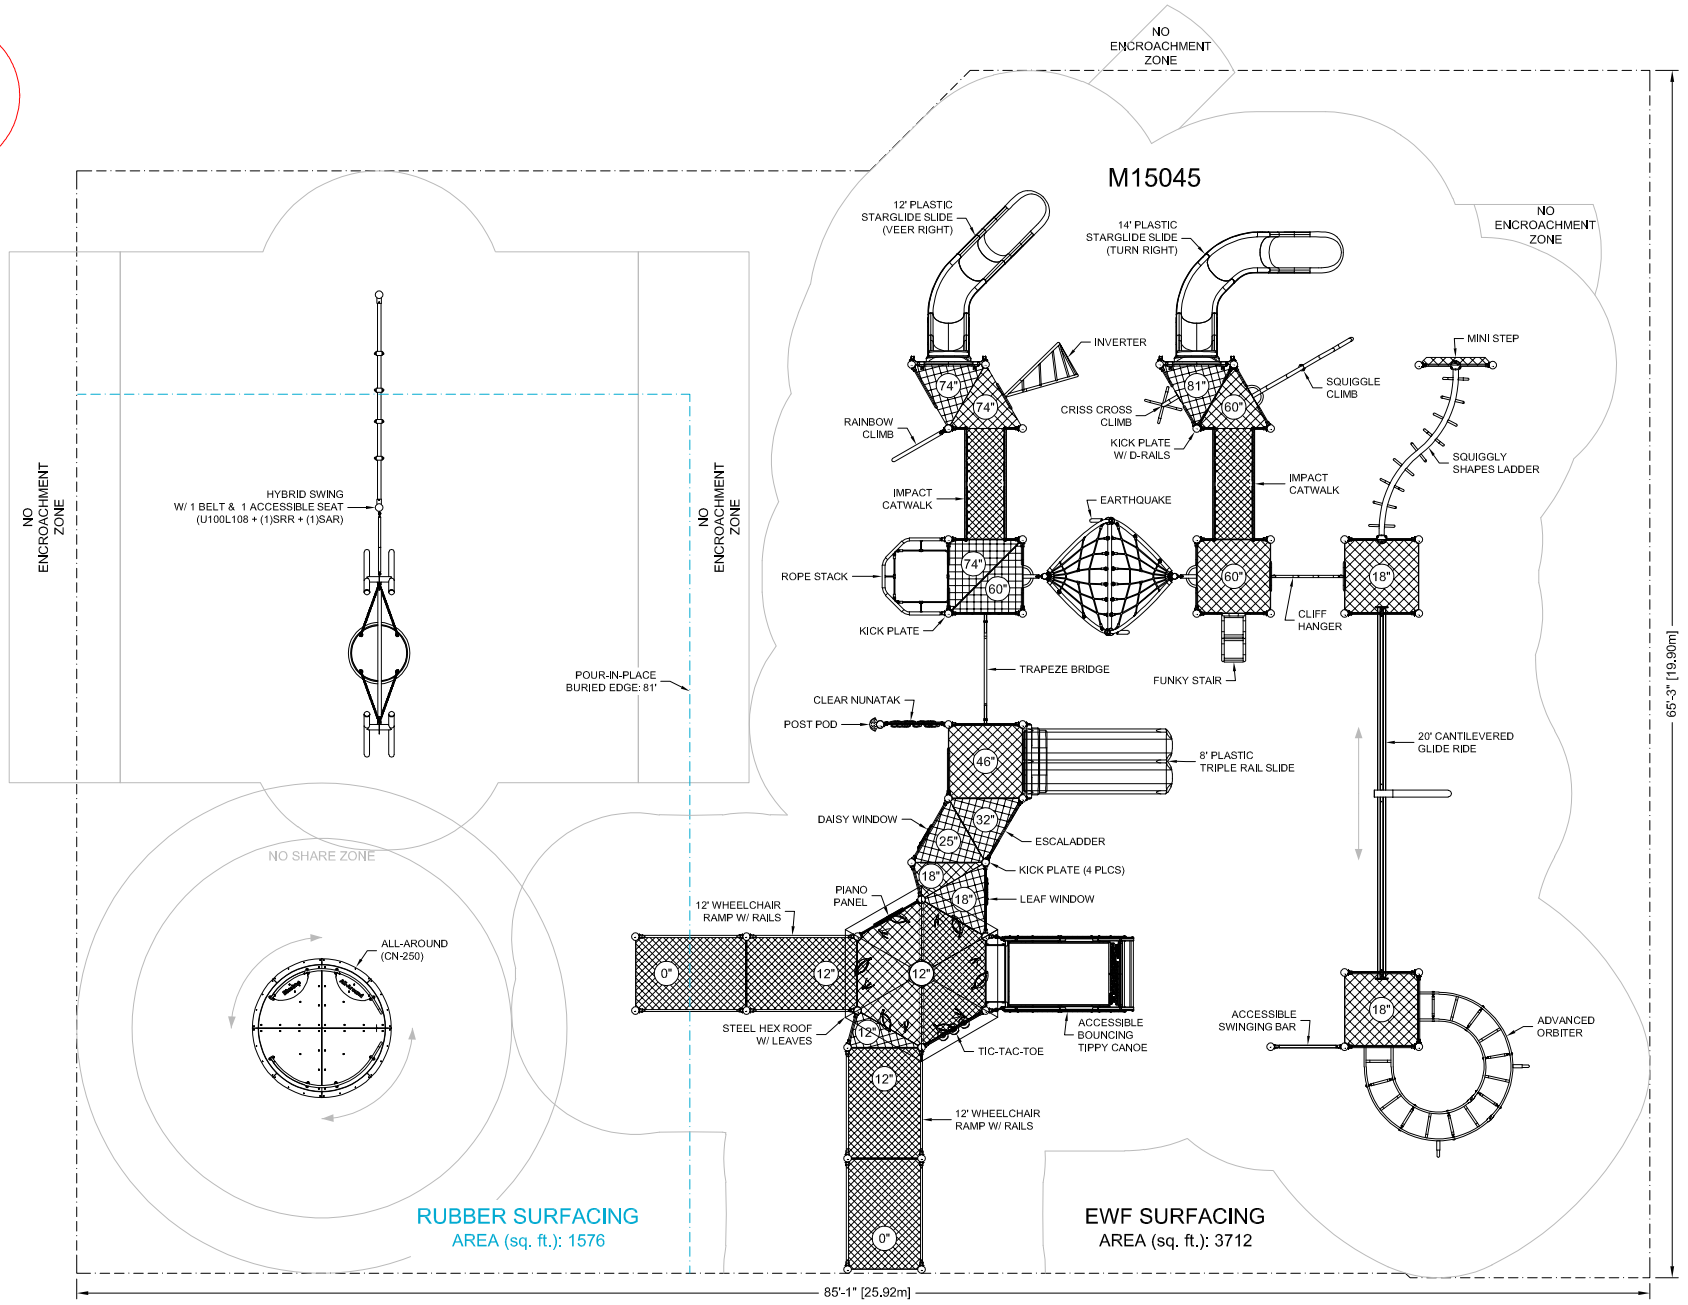


NOTE : THE TRANSITION BETWEEN SURFACING MATERIALS OCCURS WITHIN THE PROTECTIVE SURFACING ZONE OF THE PLAY EQUIPMENT, AND MUST CONTAIN NO HARD BOUNDARY/CONTAINMENT MATERIAL THAT WOULD COMPROMISE FALL PROTECTION.

BLUE IMP RECOMMENDS THAT SLIDES BE INSTALLED WITH SLIDE BEDS FACING BETWEEN NORTH AND EAST

- CONFORMS TO THE CAN/CSA-Z614-20 STANDARD "CHILDREN'S PLAYGROUND EQUIPMENT AND SURFACING"

Seaforth

LAYOUT #: A12056
JOB #:

RECOMMENDED AGES: 5-12

PROTECTIVE SURFACING REQUIRED:
AREA: - (sq.ft) PERIMETER: 298 (ft)

DRAWN BY: AS DATE: 21-NOV-24

BlueImp PLAY STRONG
724 - 14TH STREET S.W., MEDICINE HAT, AB. T1A 4V7
TOLL FREE: 1-800-661-1462 FAX: (403) 529-0851
E-MAIL: sales@blueimp.com WEBSITE: www.blueimp.com